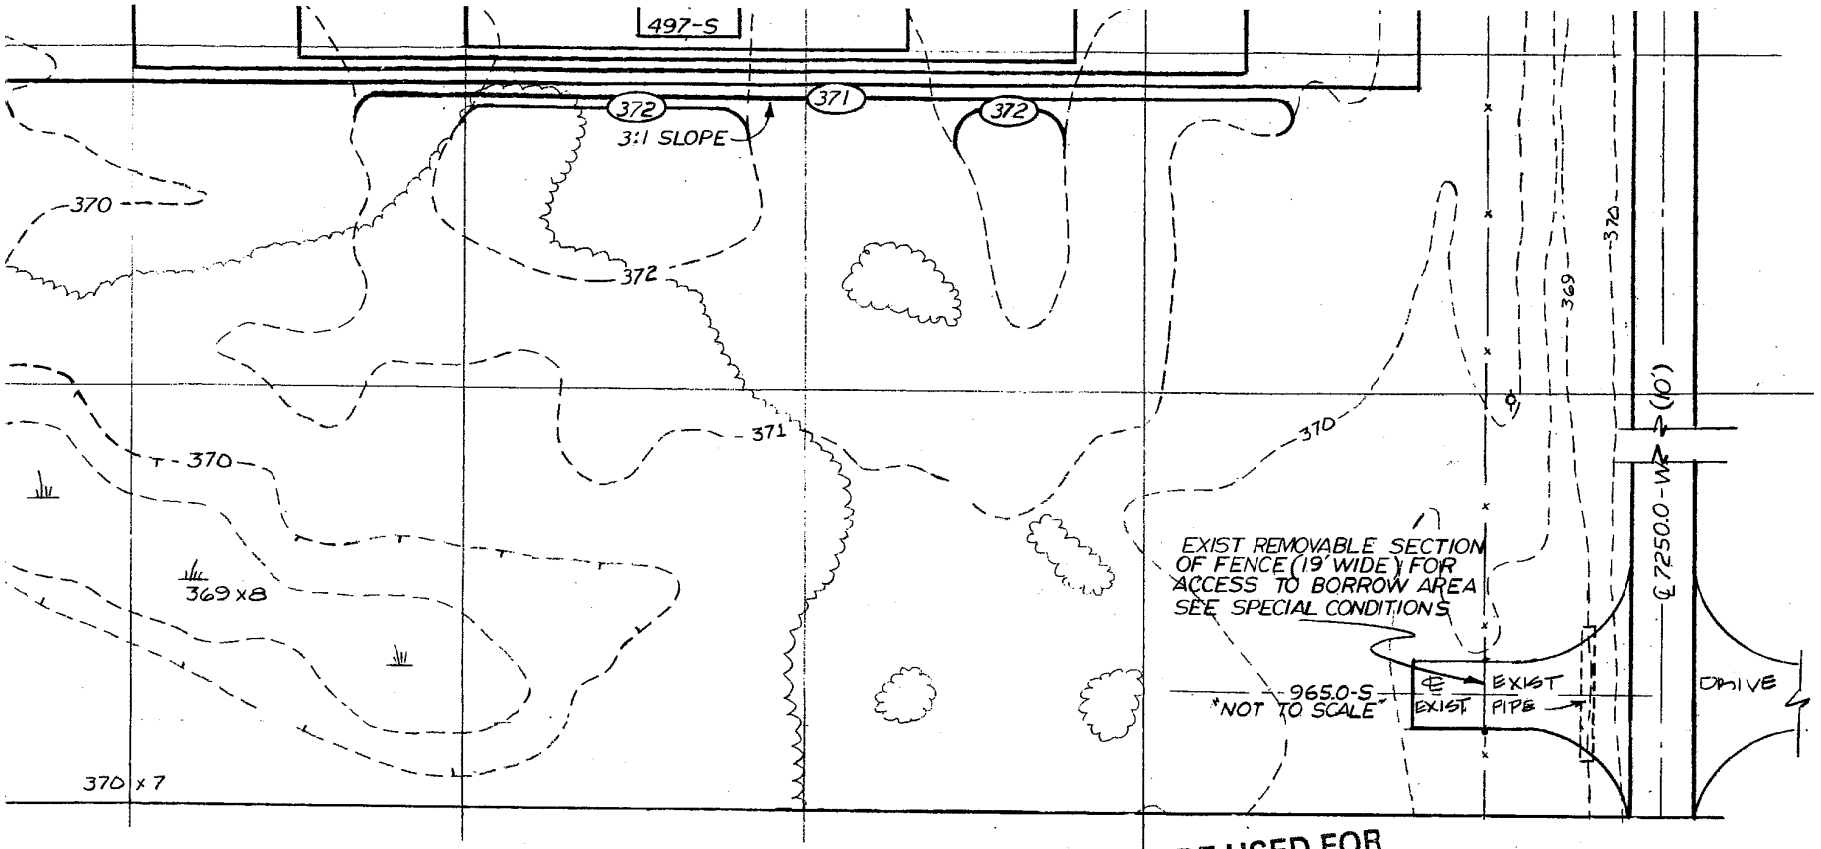

BORROW PIT SITE PLAN

TO BE USED FOR
INFORMATION ONLY
DO NOT USE THIS DOCUMENT FOR
MAINT. OR OPERATIONS ACTIVITIES
CONTACT DOCUMENT CONTROL @6261
FOR LATEST REVISION

BT Images, Inc.
00022981

D	DATE	DOE	DATE	QE	CA	EC	EE	MD	IE	MA	CP	SE	CE
	6/30/82												
	6/30/82				ME							B.T.W	R.S.

ROVALS — SQUAD CHECK

TOLERANCES UNLESS OTHERWISE SPECIFIED
FRACTIONS ±
XX DECIMALS ±
XXX DECIMALS ±
ANGLES
BREAK SHARP EDGES MAX.
FINISH

A-E
TWBarker
UCC-ND
DOE

DES	D H DUMMER	1982
DRW	R.G. BOREN	6-8
CHK	B.T.W	6-23
SECT	[signature]	6-24
DEPT & PLANT	[signature]	6/82
DIVISION	JWC	6/82
REQUESTER	MCC	6/28
FIRE / SECURITY	CY & CJV	6/28
SAFETY	H. COLTHARP	6/28
IND. HYGIENE	C.T.	6/28

DRAWING APPROVALS — DATE

UNION CARBIDE CORPORATION • NUCLEAR DIVISION
Operated for the DEPARTMENT OF ENERGY under U.S. GOVERNMENT contract W7405 eng 26
Paducah, Kentucky

INACTIVE BURIAL SITES CAPPING
BORROW PIT
SITE LAYOUT & GRADING PLAN

BORROW PIT SITE PLAN

1	48	49	50	PLANT	BLDG	FL	SHT.	OF	TYPE
3	C	P		PGDP	AREA	1			P

SCALE	ID			CLASS
1" = 30'	15721	C5E 15721	D	U

REV 0

D C B A

4 3 2 1