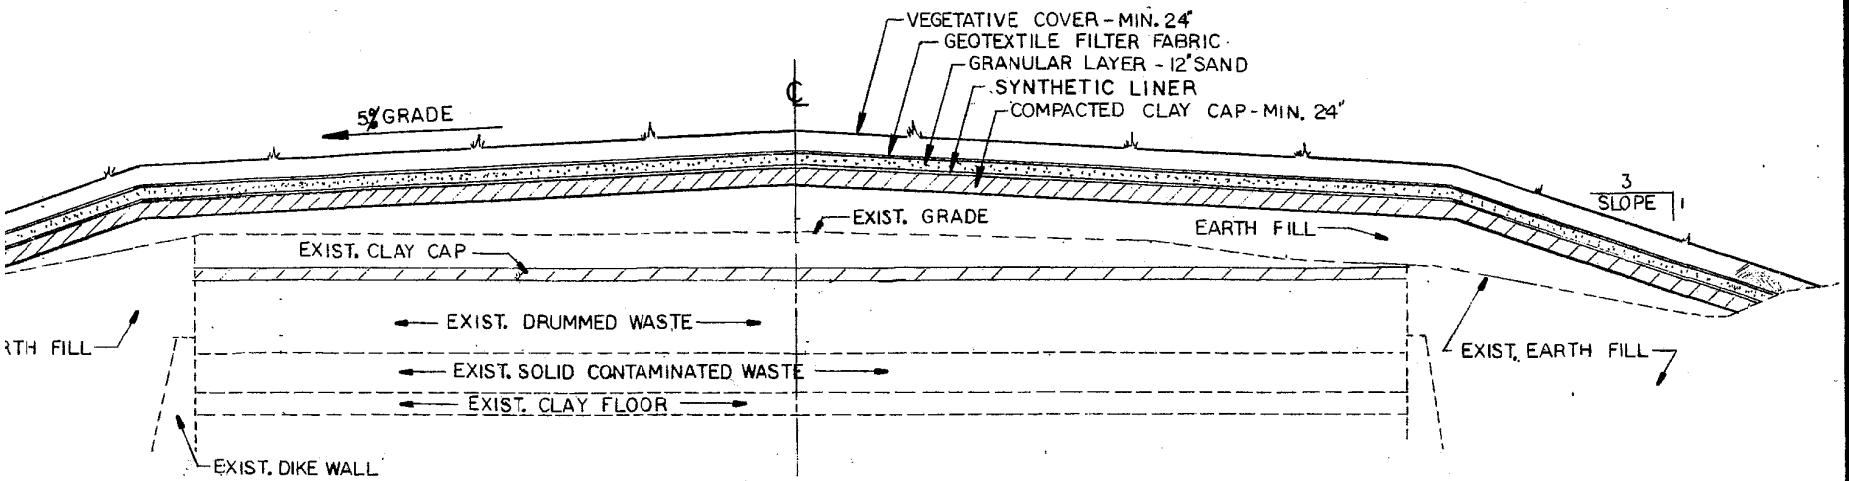

TYPICAL CROSS-SECTION

SCALE: 1"=10'

ANCHOR TRENCH DETAIL NOT SHOWN FOR CLARITY.

SEE C5E 16732-B FOR ANCHOR TRENCH DETAIL.

TO BE USED FOR
INFORMATION ONLY
DO NOT USE THIS DOCUMENT FOR
MAINT. OR OPERATIONS ACTIVITIES
CONTACT DOCUMENT CONTROL @6261
FOR LATEST REVISION

BT Images, Inc.
00044007

REVIEWED FOR CLASSIFICATION
W. Lennon 1/21/98
Initials Date
UNCLASSIFIED

STATE OF KENTUCKY
ROBERT L. ECHOLS, SR.
4334
REGISTERED PROFESSIONAL ENGINEER

R. L. Echols
REV. 1. R. L. Echols 2-20-87

MES	DATE	DOE	DATE	QE	CA	EC	EE	MD	IE	MA	CP	SE	CE
BVK	2/20/87				WAE							CMJ	SAW
RK	12/31/86				WAE							CMJ	SAW

APPROVALS — SQUAD CHECK

TOLERANCES UNLESS OTHERWISE SPECIFIED
FRACTIONS ±
XX DECIMALS ±
XXX DECIMALS ±
ANGLES
BREAK SHARP EDGES MAX.
FINISH

A-E
D.R. Kahn
MMES
DOE

DES		
DRW	E J BAZZELL	12-86
CHK	C. Mitchell	12-30-86
SECT	R. L. Echols	12-31-86
DEPT & PLANT	R. L. Echols	12-31-86
DIVISION	R. L. Echols	12-31-86
REQUESTER	R. K. Dierdorf	12/31/86
FIRE / SECURITY	SEW / CSV	12-31-86
SAFETY	A. L. Van Duren	12-31-86
IND. HYGIENE	Dennis Fanger	12-31-86

DRAWING APPROVALS — DATE

MARTIN MARIETTA — MARTIN MARIETTA ENERGY SYSTEMS, INC.
operated for the DEPARTMENT OF ENERGY under U.S. GOVERNMENT contract DE-AC-05-84OR21400
Oak Ridge, Tennessee • Paducah, Kentucky

BURIAL GROUND CLOSURE C-404 OUTLET STRUCTURE MODIFICATION

OUTLET STRUCTURE MOD.

1	48	49	50	PLANT	BLDG	FL	SHT.	OF	TYPE
3	C	P	T	PGDP	C-404				P

SCALE	ID			REV
AS NOTED	16732	C5E 16732	F	1

MICROFILMED