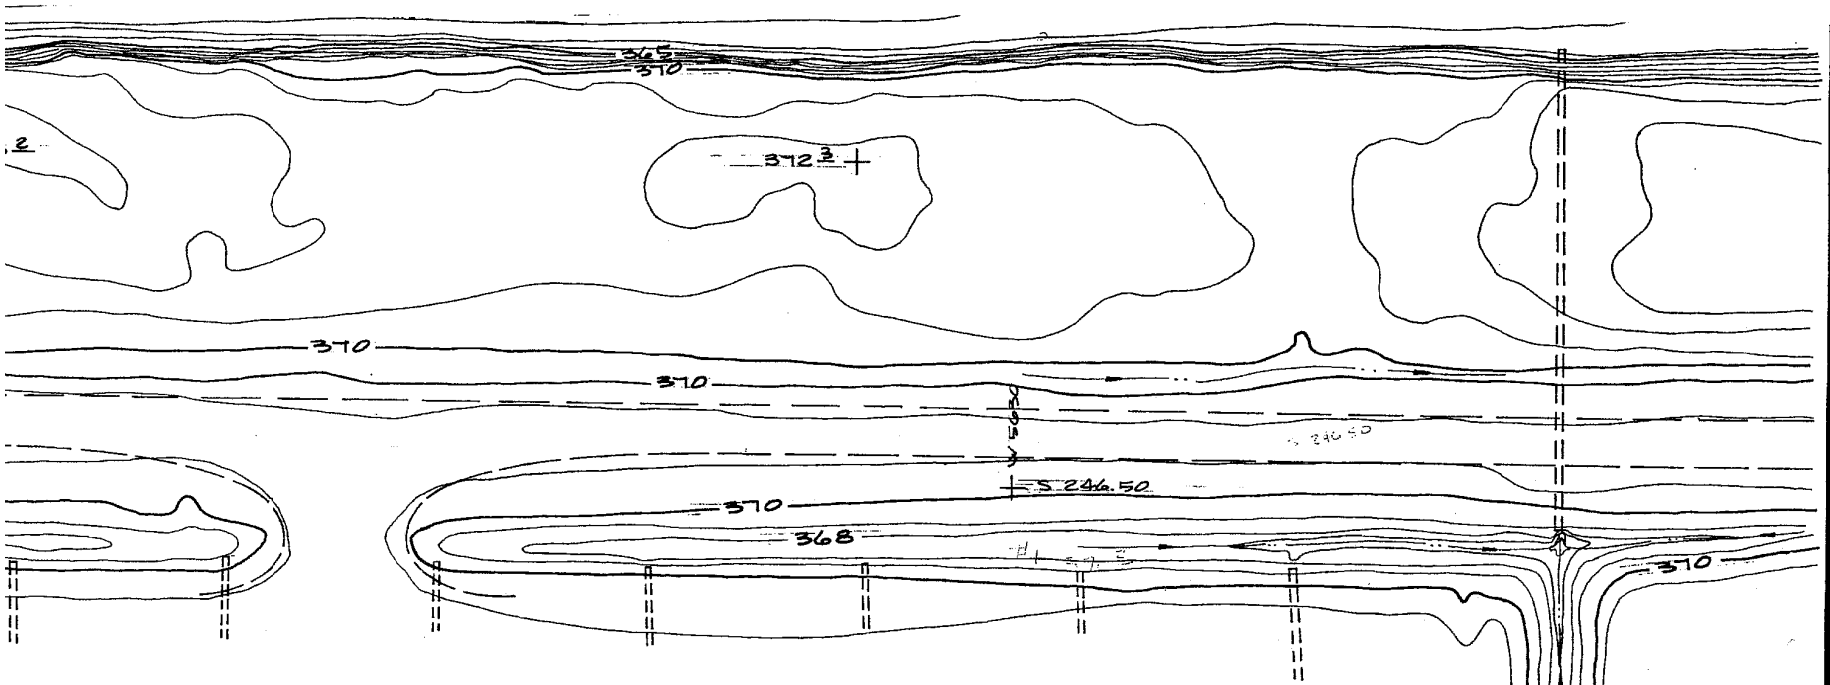

BT Images, Inc.
00044009

STATE OF KENTUCKY
ROBERT L. ECHOLS, SR.
4334
REGISTERED PROFESSIONAL ENGINEER

R. L. Echols, Sr.
11-4-87

REVIEWED FOR CLASSIFICATION
Date 1/26/98
Initials
UNCLASSIFIED
UNCLASSIFIED

LEGEND

Ø POWER POLE
● MONITORING WELL

TO BE USED FOR
INFORMATION ONLY
DO NOT USE THIS DOCUMENT FOR
MAINT. OR OPERATIONS ACTIVITIES
CONTACT DOCUMENT CONTROL @6261
FOR LATEST REVISION

FINAL CONTOURS BY
Simmons Engineering, Inc.
PADUCAH, KENTUCKY

DATE	DOE	DATE	QE	CA	EC	EE	MD	IE	MA	CP	SE	CE
OVALS			SQUAD CHECK									

TOLERANCES UNLESS OTHERWISE SPECIFIED
FRACTIONS ±
XX DECIMALS ±
XXX DECIMALS ±
ANGLES
BREAK SHARP EDGES MAX.
FINISH

A-E

MMES

DOE

DRAWING APPROVALS		DATE
DES		
DRW	E J BAZZELL	10-87
CHK		
SECT		
DEPT & PLANT		
DIVISION	R. L. Echols	11-87
REQUESTER		
FIRE / SECURITY		
SAFETY		
IND. HYGIENE		

MARTIN MARIETTA — MARTIN MARIETTA ENERGY SYSTEMS, INC.
operated for the DEPARTMENT OF ENERGY under U.S. GOVERNMENT contract DE-AC-05-84OR21400
Oak Ridge, Tennessee • Paducah, Kentucky

BURIAL GROUND CLOSURE C-404 BORROW AREA-FINAL CONTOURS

BORROW AREA FINAL CONTOURS — TYPE P

1	48	49	50	PLANT	BLDG	FL	SHT.	OF	CLASS
3	C	P	T	PGDP	C 404	1	1		U

SCALE	ID		REV
1" = 30'	16732	C5E 16732	H	0

0" 1" 2"

MICROFILMED