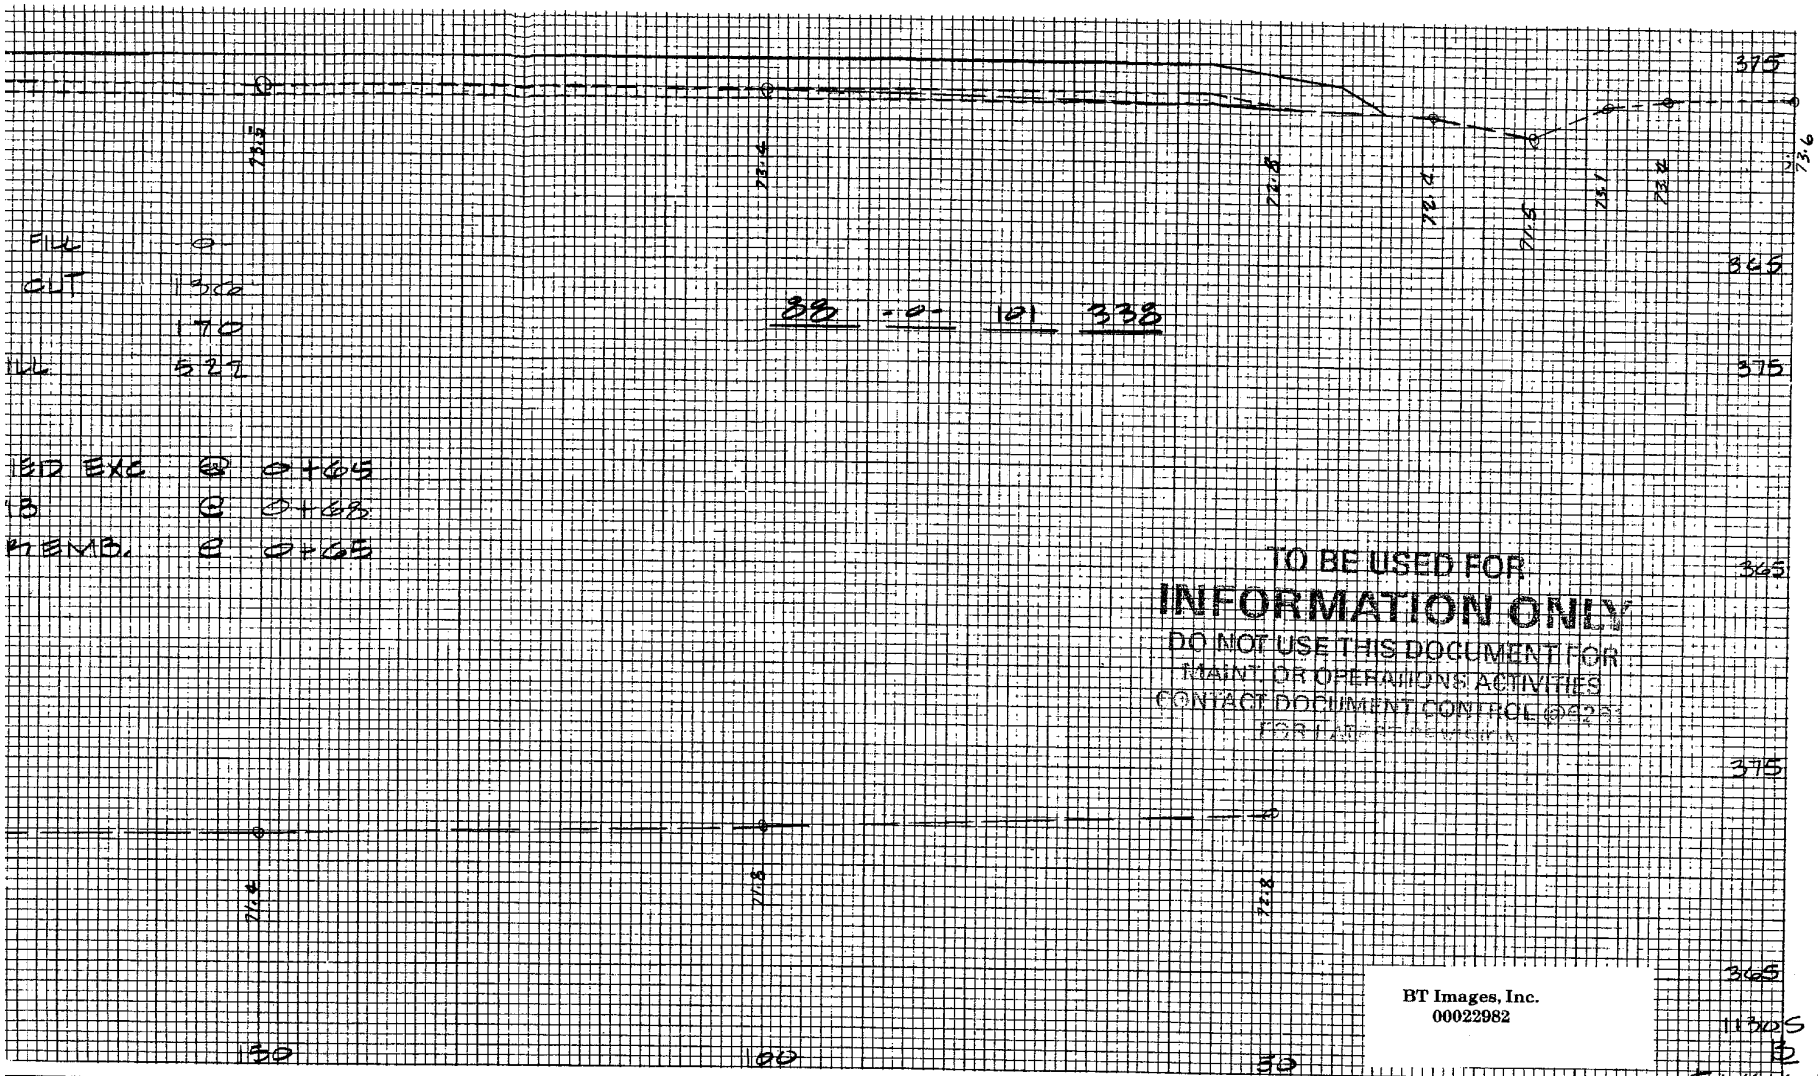

TO BE USED FOR
INFORMATION ONLY
DO NOT USE THIS DOCUMENT FOR
MAINT. OR OPERATIONS ACTIVITIES
CONTACT DOCUMENT CONTROL @ 6231
FOR LATEST REVISION

BT Images, Inc.
00022982

8	6/30/82												
8	6/30/82				ME							B.T.W	R S
ND	DATE	DOE	DATE	QE	CA	EC	EE	MD	IE	MA	CP	SE	CE
ROVALS				SQUAD CHECK									

TOLERANCES UNLESS OTHERWISE SPECIFIED
FRACTIONS ±
XX DECIMALS ±
XXX DECIMALS ±
ANGLES
BREAK SHARP EDGES MAX.
FINISH

A-E

UCC-ND

DOE

DES	D H DUMMER	1982
DRW	D H DUMMER	6-8
CHK	B.T.W	6-23
SECT	[illegible]	6.24
DEPT & PLANT	[illegible]	6/82
DIVISION	JWC	6/82
REQUESTER	MCC	6/28
FIRE / SECURITY	CV & CJV	6/28
SAFETY	H. COLTHARP	6/28
IND. HYGIENE	C.T.	6/28

DRAWING APPROVALS — DATE

UNION CARBIDE CORPORATION • NUCLEAR DIVISION
Operated for the DEPARTMENT OF ENERGY under U.S. GOVERNMENT contract W7405 eng26
Paducah, Kentucky

INACTIVE BURIAL SITES CAPPING
C-747, C748B CROSS SECTIONS
STA 0+50 TO STA 2+50

BURIAL SITE CROSS SECTIONS

1	48	49	50	PLANT	BLDG	FL	SHT.	OF	TYPE
3	C	P	T	PGDP	C 747 C 748 B	1			S

SCALE	ID			REV
1"=30'	15721	C5E 15721	E	0

D C B A

4 3 2 1