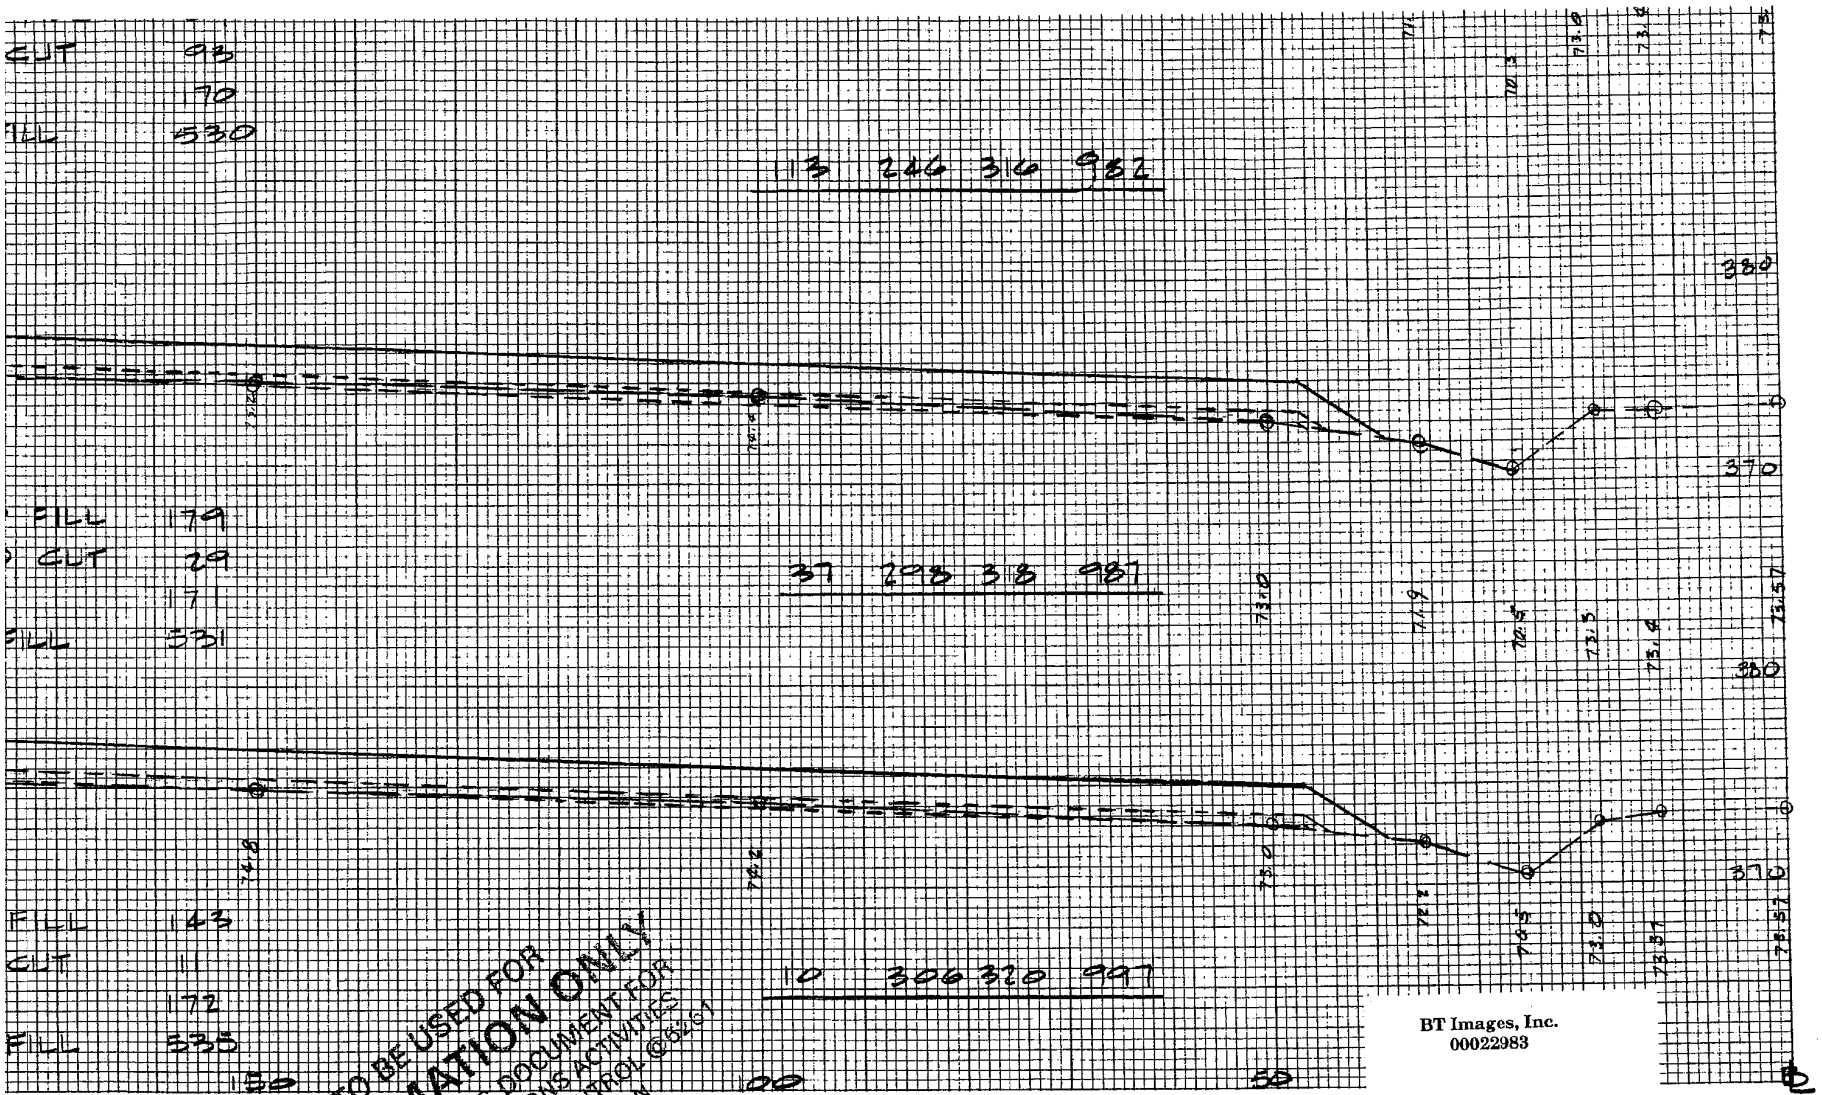

BT Images, Inc.
00022983

TO BE USED FOR INFORMATION ONLY
DO NOT USE THIS DOCUMENT FOR MAINT. OR OPERATIONS ACTIVITIES
CONTACT DOCUMENT CONTROL @ 5261 FOR LATEST REVISION

B	6/30/82												
B	6/30/82				WE							B.T.W.	R.S.
END	DATE	DOE	DATE	QE	CA	EC	EE	MD	IE	MA	CP	SE	CE
PROVALS				SQUAD CHECK									

TOLERANCES UNLESS OTHERWISE SPECIFIED
FRACTIONS ±
XX DECIMALS ±
XXX DECIMALS ±
ANGLES
BREAK SHARP EDGES MAX.
FINISH

A-E

UCC-ND

DOE

DES	D H DUMMER	1982
DRW	D H DUMMER	6-8
CHK	B.T.W.	6-23
SECT	[signature]	6-24
DEPT & PLANT	[signature]	6/82
DIVISION	JWC	6/82
REQUESTER	MCC	6/28
FIRE / SECURITY	CV & CJV	6/28
SAFETY	H. COLTHARP	6/28
IND. HYGIENE	C.T.	6/28

DRAWING APPROVALS — DATE

UNION CARBIDE CORPORATION • NUCLEAR DIVISION
Operated for the DEPARTMENT OF ENERGY under U.S. GOVERNMENT contract W7405 eng 26
Paducah, Kentucky

INACTIVE BURIAL SITES CAPPING
C-747; C 748-B CROSS SECTIONS
STA 3+00 TO STA 5+00

BURIAL SITE CROSS SECTIONS

1	48	49	50	PLANT	BLDG	FL	SHT.	OF	TYPE
3	C	P	T	PGDP	C 747 C 748 B	1			S

CLASS U

SCALE	ID			REV
1" = 30'	15721	C5E 15721	F	0

D C B A

4 3 2 1