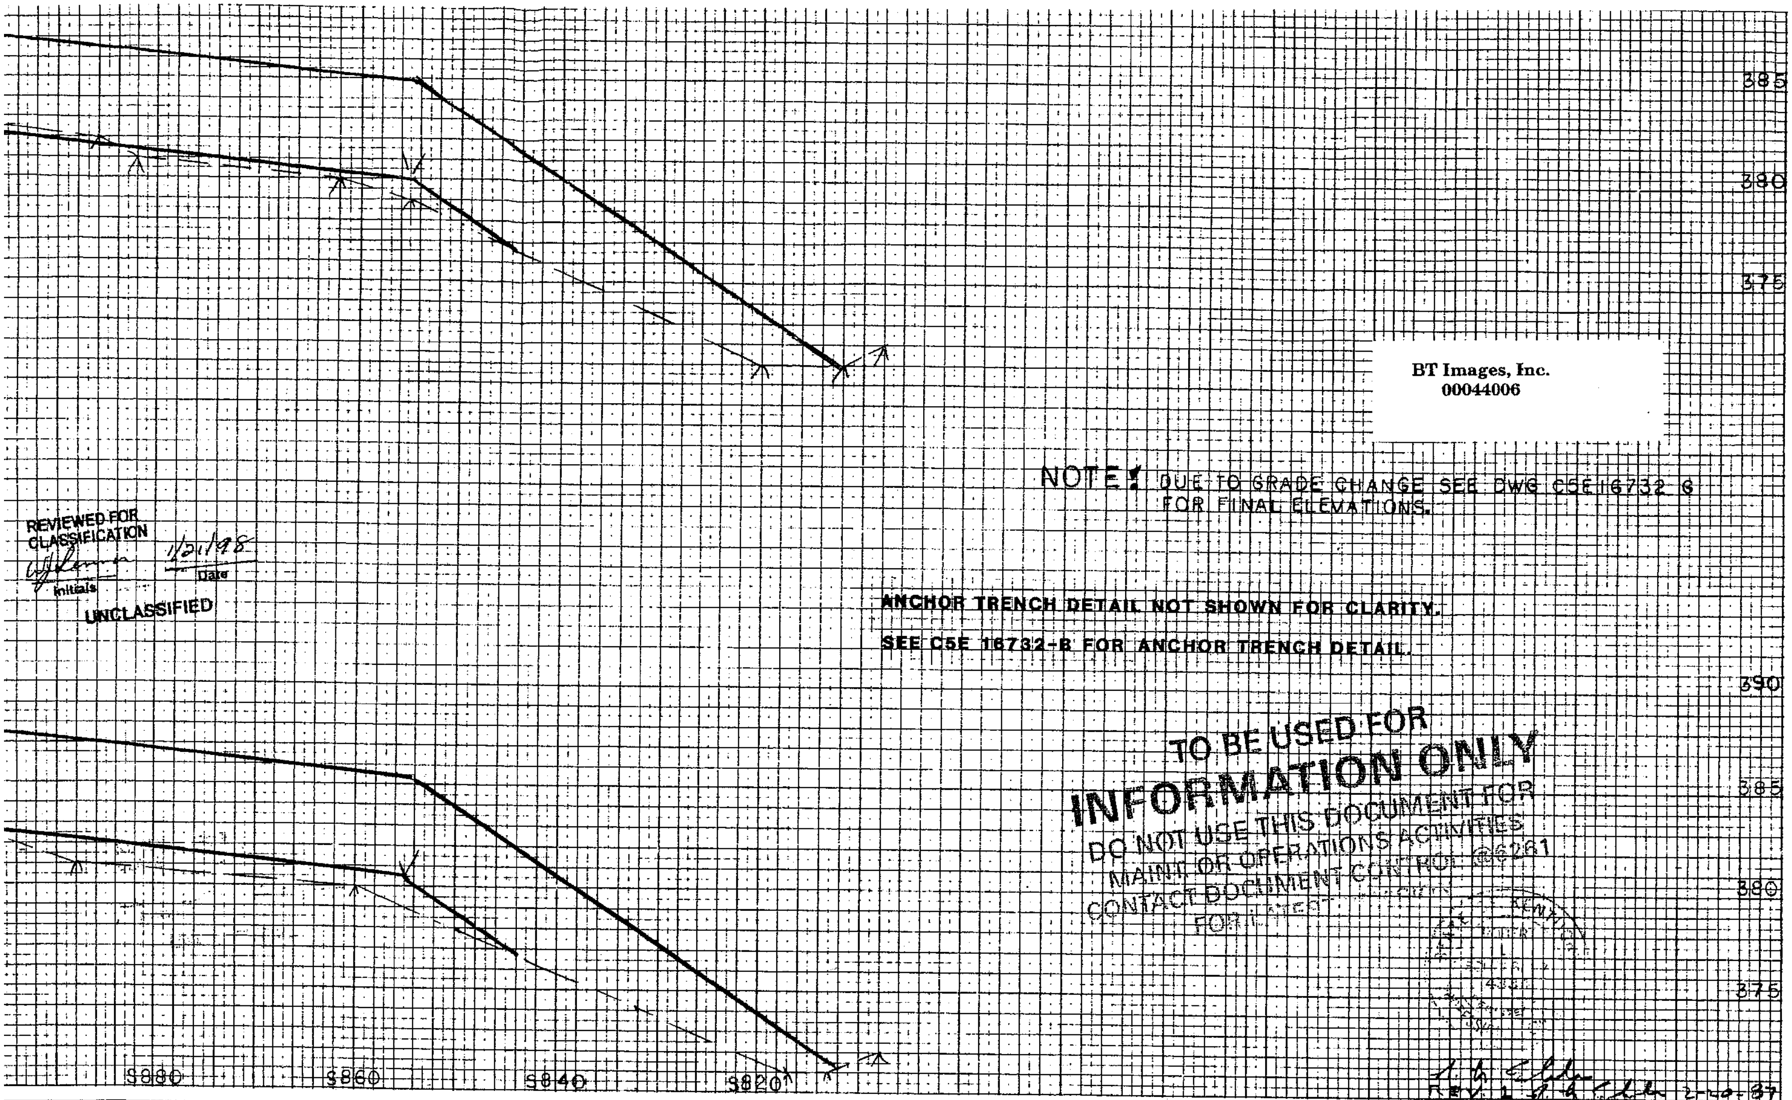

BT Images, Inc.
00044006

NOTE: DUE TO GRADE CHANGE SEE DWG C5E16732 G FOR FINAL ELEVATIONS.

ANCHOR TRENCH DETAIL NOT SHOWN FOR CLARITY.

SEE C5E 16732-B FOR ANCHOR TRENCH DETAIL.

REVIEWED FOR CLASSIFICATION
Initials Date 1/21/98
UNCLASSIFIED

TO BE USED FOR
INFORMATION ONLY
DO NOT USE THIS DOCUMENT FOR
MAINT OR OPERATIONS ACTIVITIES
CONTACT DOCUMENT CONTROL @6261
FOR LATEST

REV 1 2-20-87

TOLERANCES UNLESS OTHERWISE SPECIFIED
FRACTIONS ±
XX DECIMALS ±
XXX DECIMALS ±
ANGLES
BREAK SHARP EDGES MAX.
FINISH

A-E
MMES
DOE

DES		
DRW	E.J.BAZZELL	12-86
CHK		12-30-86
SECT		12-31-86
DEPT & PLANT		12-31-86
DIVISION		12-31-86
REQUESTER		12/31/86
FIRE / SECURITY		12-31-86
SAFETY		12-31-86
IND. HYGIENE		12-31-86
DRAWING APPROVALS		DATE

ES DATE | DOE | DATE | QE | CA | EC | EE | MD | IE | MA | CP | SE | CE
APPROVALS — SQUAD CHECK

MARTIN MARIETTA — MARTIN MARIETTA ENERGY SYSTEMS, INC.
operated for the DEPARTMENT OF ENERGY under U.S. GOVERNMENT contract DE-AC 05-84OR21400
Oak Ridge, Tennessee • Paducah, Kentucky

BURIAL GROUND CLOSURE C-404 CROSS SECTIONS

CROSS SECTIONS

1	48	49	50	PLANT	BLDG	FL	SHT. OF	TYPE
3	C	P	T	PGDP	C-404	1		S

SCALE	ID			CLASS / REV
HOR 1"=10' VERT 1"=5'	16732	C5E 16732	E	U / 1