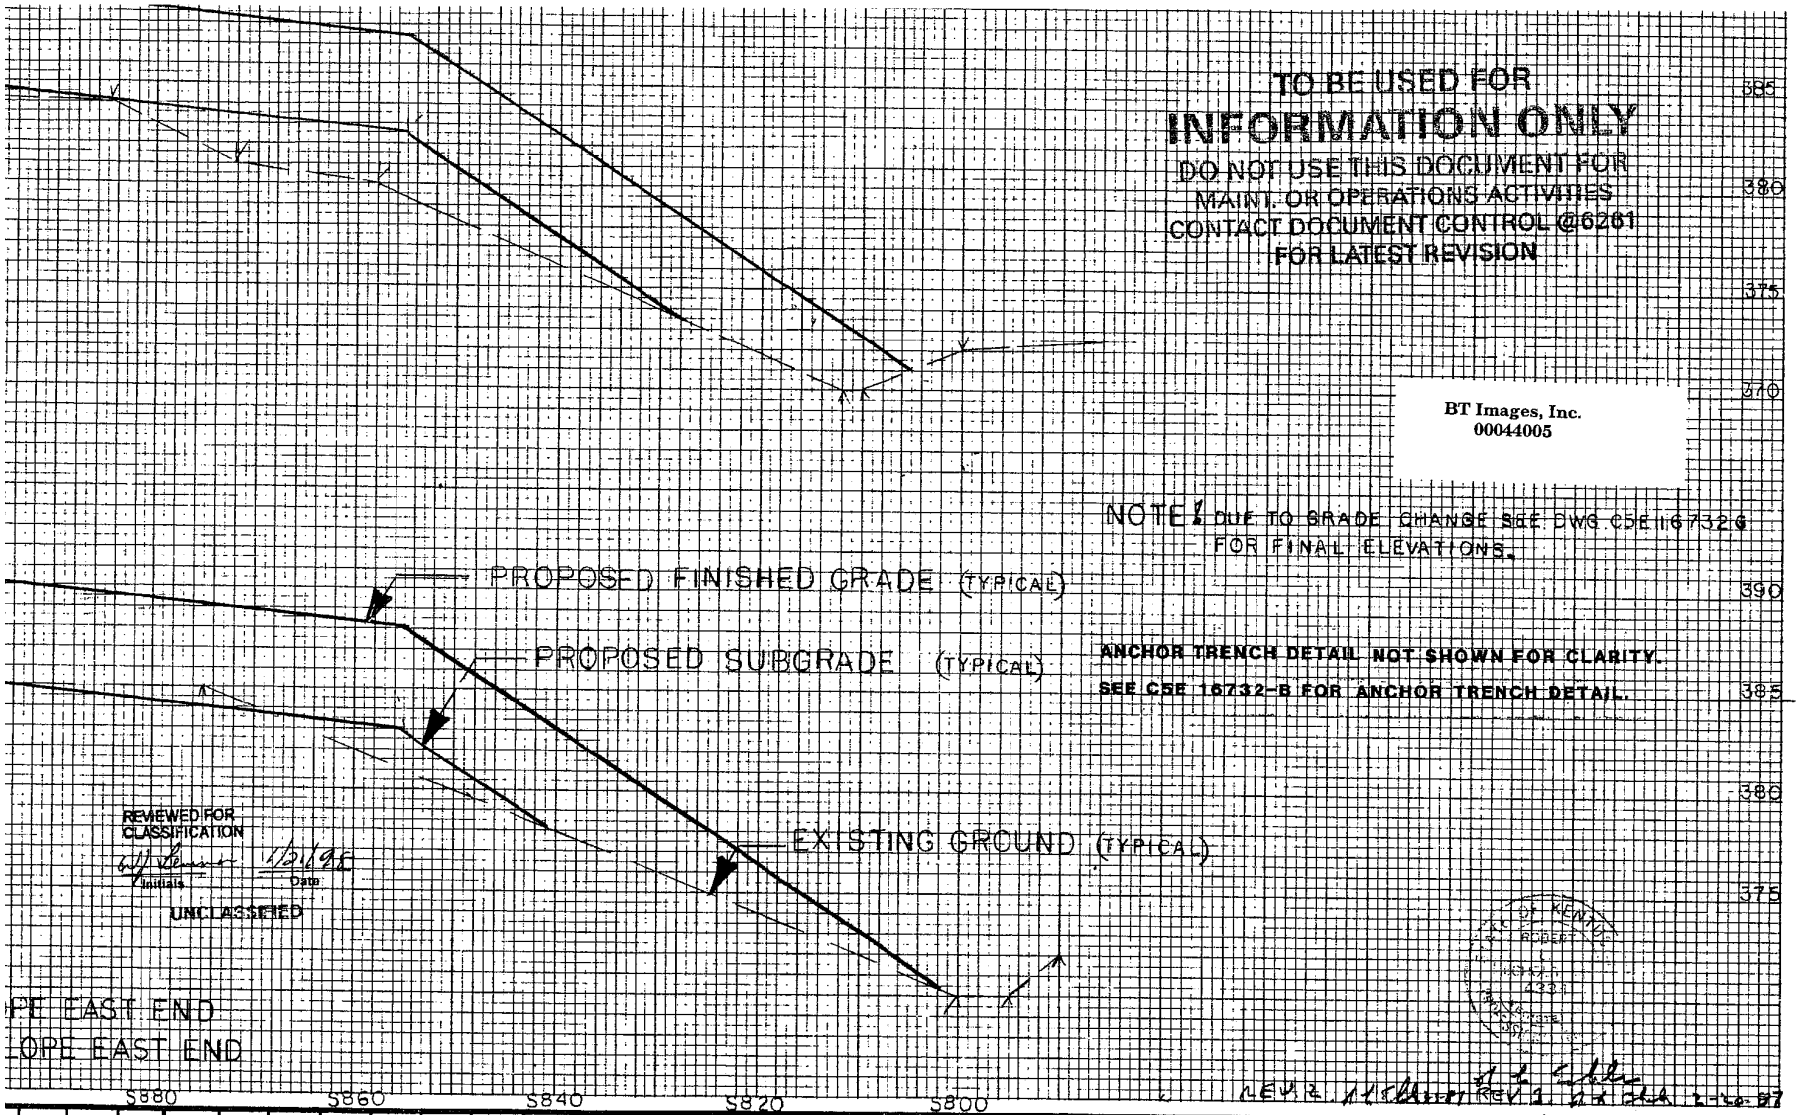

TO BE USED FOR
INFORMATION ONLY
DO NOT USE THIS DOCUMENT FOR
MAINT. OR OPERATIONS ACTIVITIES
CONTACT DOCUMENT CONTROL @6261
FOR LATEST REVISION

BT Images, Inc.
00044005

NOTE! DUE TO GRADE CHANGE SEE DWG C5E 16732G FOR FINAL ELEVATIONS.

ANCHOR TRENCH DETAIL NOT SHOWN FOR CLARITY.
SEE C5E 16732-B FOR ANCHOR TRENCH DETAIL.

REVIEWED FOR CLASSIFICATION
Initials Date
UNCLASSIFIED

REV 2 REV 1 2-20-87

3/4/87					MME						CM	SAW
2/-/87					MME						CM	SAW
12/2/86					MME						CM	SAW
DATE	DOE	DATE	QE	CA	EC	EE	MD	IE	MA	CP	SE	CE
ROVALS			SQUAD CHECK									

TOLERANCES UNLESS OTHERWISE SPECIFIED
FRACTIONS ±
XX DECIMALS ±
XXX DECIMALS ±
ANGLES
BREAK SHARP EDGES MAX.
FINISH

A-E
MMES
DOE

DES		
DRW	E.J. BAZZELL	12-86
CHK	C. Johnson	12-30-86
SECT	[signature]	12-31-86
DEPT & PLANT	[signature]	12-31-86
DIVISION	[signature]	12-31-86
REQUESTER	R.K. [signature]	12/31/86
FIRE / SECURITY	[signature] /CSV tp	12-31-86
SAFETY	[signature]	12-31-86
IND. HYGIENE	Dennis Frazer	12-31-86
DRAWING APPROVALS		DATE

MARTIN MARIETTA — MARTIN MARIETTA ENERGY SYSTEMS, INC.
operated for the DEPARTMENT OF ENERGY under U.S. GOVERNMENT contract DE-AC-05-84OR21400
Oak Ridge, Tennessee • Paducah, Kentucky

BURIAL GROUND CLOSURE C-404 CROSS SECTIONS

CROSS SECTIONS — TYPE S

1	48	49	50	PLANT	BLDG	FL	SHT.	OF	CLASS
3	C	P	T	PGDP	C-404	1			U

SCALE HOR. 1"=10' VERT. 1"=5' — ID 16732 — C5E 16732 — D — REV 2

MICROFILMED

D C B A
4 3 2 1