ORF00006246
GDP0465

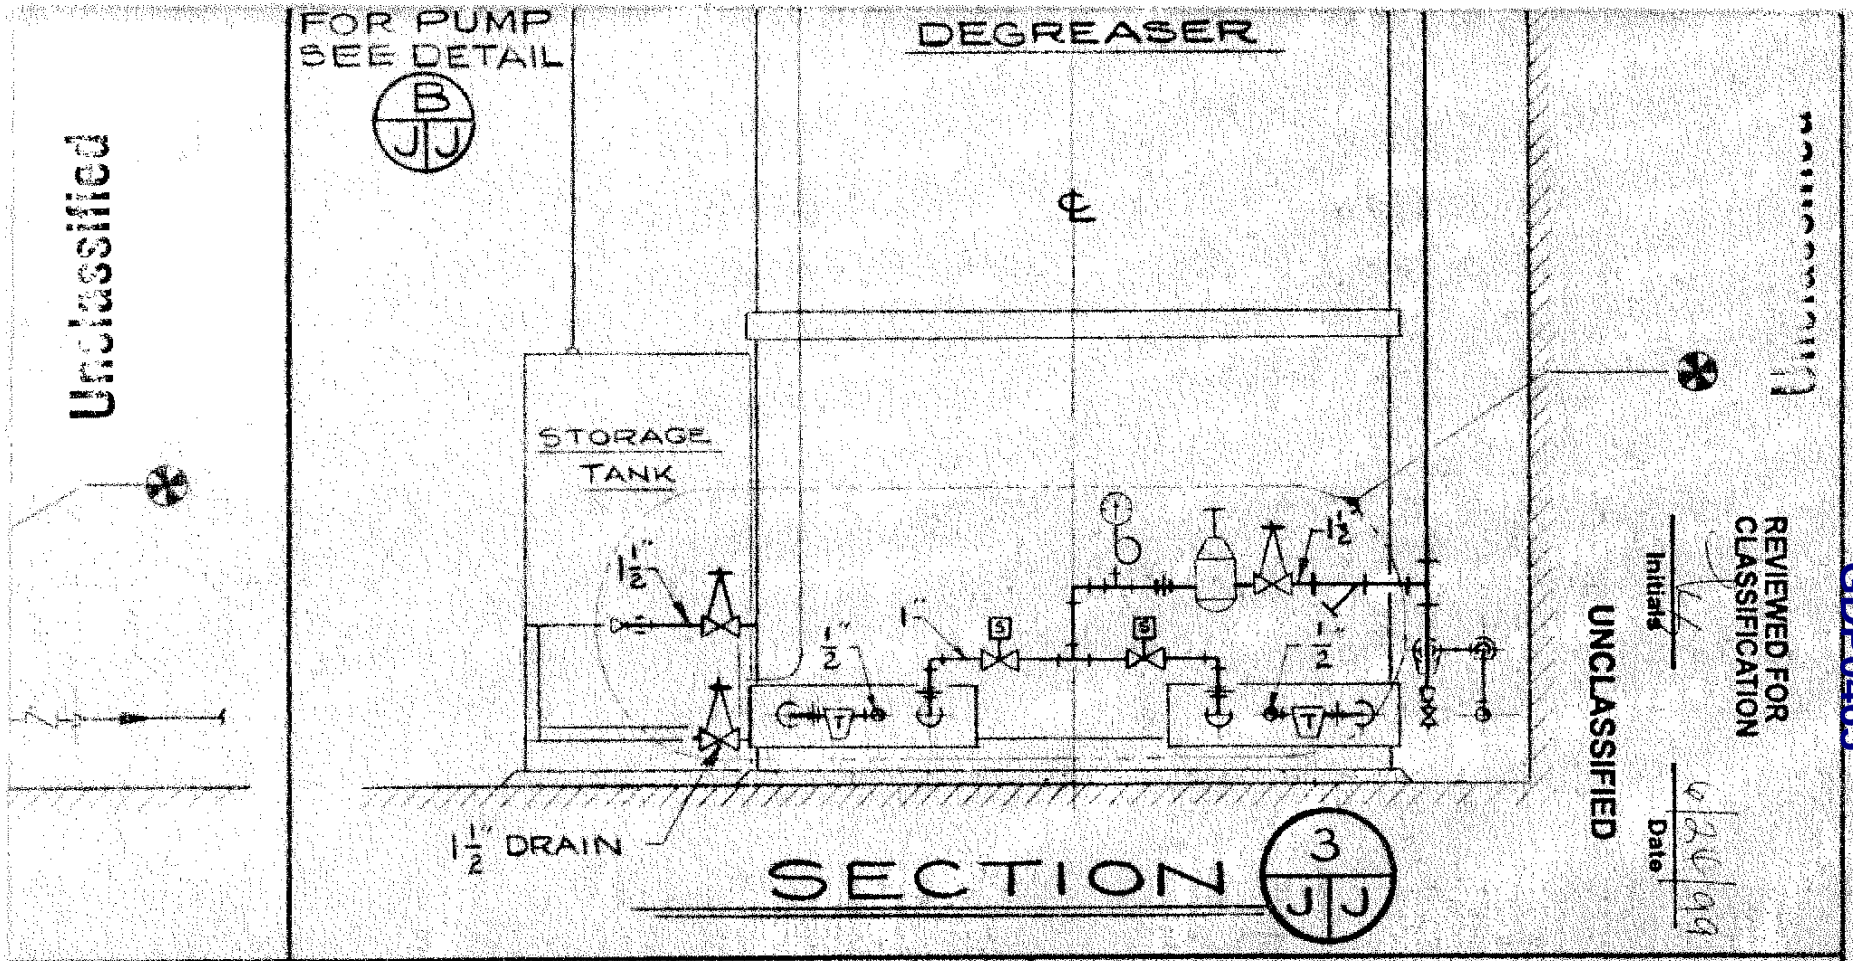

Unclassified
REVIEWED FOR
CLASSIFICATION
Initials
Date
UNCLASSIFIED

SCALE 1/2" = 1'-0" & SHOWN	DESIGN BY KAHRI	DATE 1974	UNION CARBIDE CORPORATION NUCLEAR DIVISION — PADUCAH PLANT
TOLERANCES UNLESS OTHERWISE SPECIFIED X DIM. MAY VARY XX DIM. MAY VARY XXX DIM. MAY VARY DIM. MAY VARY	DRAWN BY M.W/WJM	1/29/74	COMPRESSOR SHOP MODIF. DEGREASER INSTALLATION PLAN, SECTIONS & DETAILS
	CHECKED BY W.J.M	7-20-72	
APPROVAL DEPT. R J G		7-20-72	
OPER. L.A.D.		7-20-72	
DIV. J.K.P		8-1-72	
S&PP R.C.B		7-20-72	BLDG. NO. C-720
F.D. N.J.A		7-20-72	LOCATION
R.C.D. NO. 13165			EM-13165-J REV. 2
B.M. NO.			

ELEC.	INST.	FIELD
JKW	JEC	EEB

CHECK